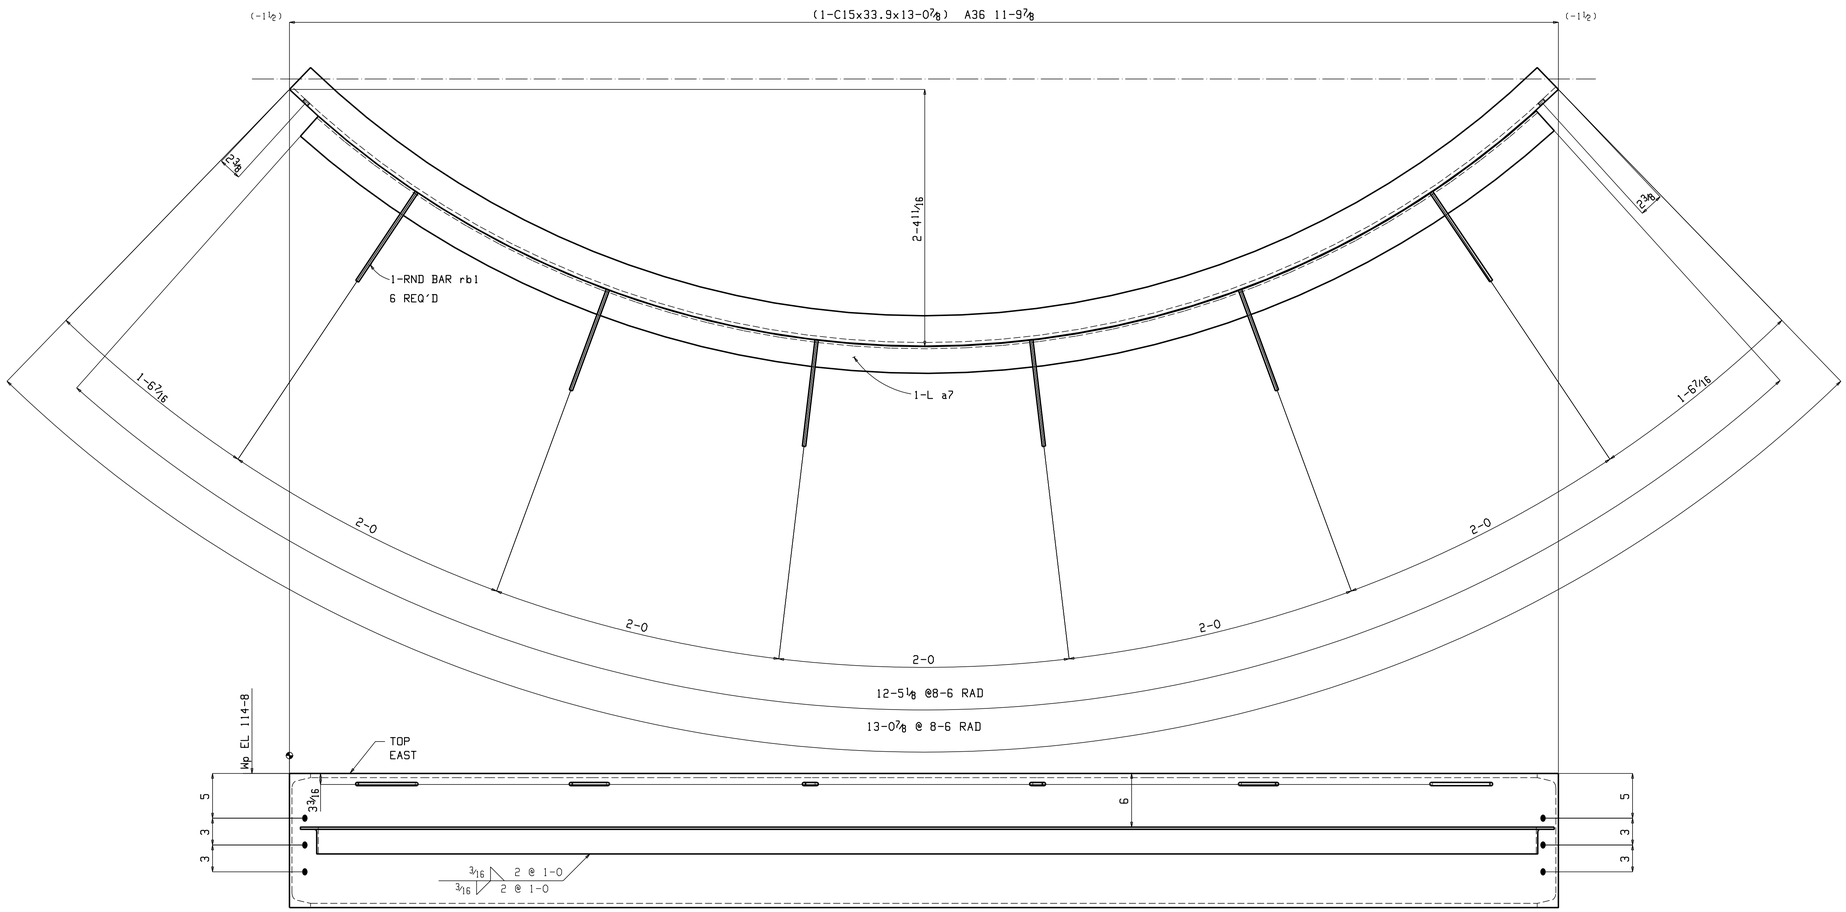

ONE BEAM A27

W 15x3 3/8
F 3 3/8x5 3/8

SHOP NOTE:

TOE DIRECTION FAR SIDE

BILL OF MATERIAL

Piece Mark	Quantity Total	Description	Length		Steel Grade	Remarks	Sequence Numbers
A27	ONE	BEAM					1
A27	1	C15x33.9	13	0 7/8	A36		
a7	1	L3x3x1/4	12	5 1/8	A36		
rb1	6	#3 DBA	1	0	A36		

MATERIAL ASTM A36 U.O.N.

WELDING ELECTRODE: E70XX

HOLES U.O.N. 13/16 Ø

SURFACE PREP SSPC-SP2

SHOP FINISH 3 COAT SHOP PRIMER 2 MILS DFT MIN. U.N.O

SUBJECT BEAMS @ SECOND FLOOR /LOW ROOF PLAN

PROJECT

LOCATION PLATTE CITY, MO

CUSTOMER

DESIGNED BY

DESIGN/ERECTION DWG REF S3.1-S3.2, S6.1/E1-E2

DRAWN BY	DATE	CHECKED BY	DATE
TRJ	12-5-04	JFS	4-1-04

DATE	REV	DESCRIPTION
–	–	–

Sheet No. 27

Sale No. 0363