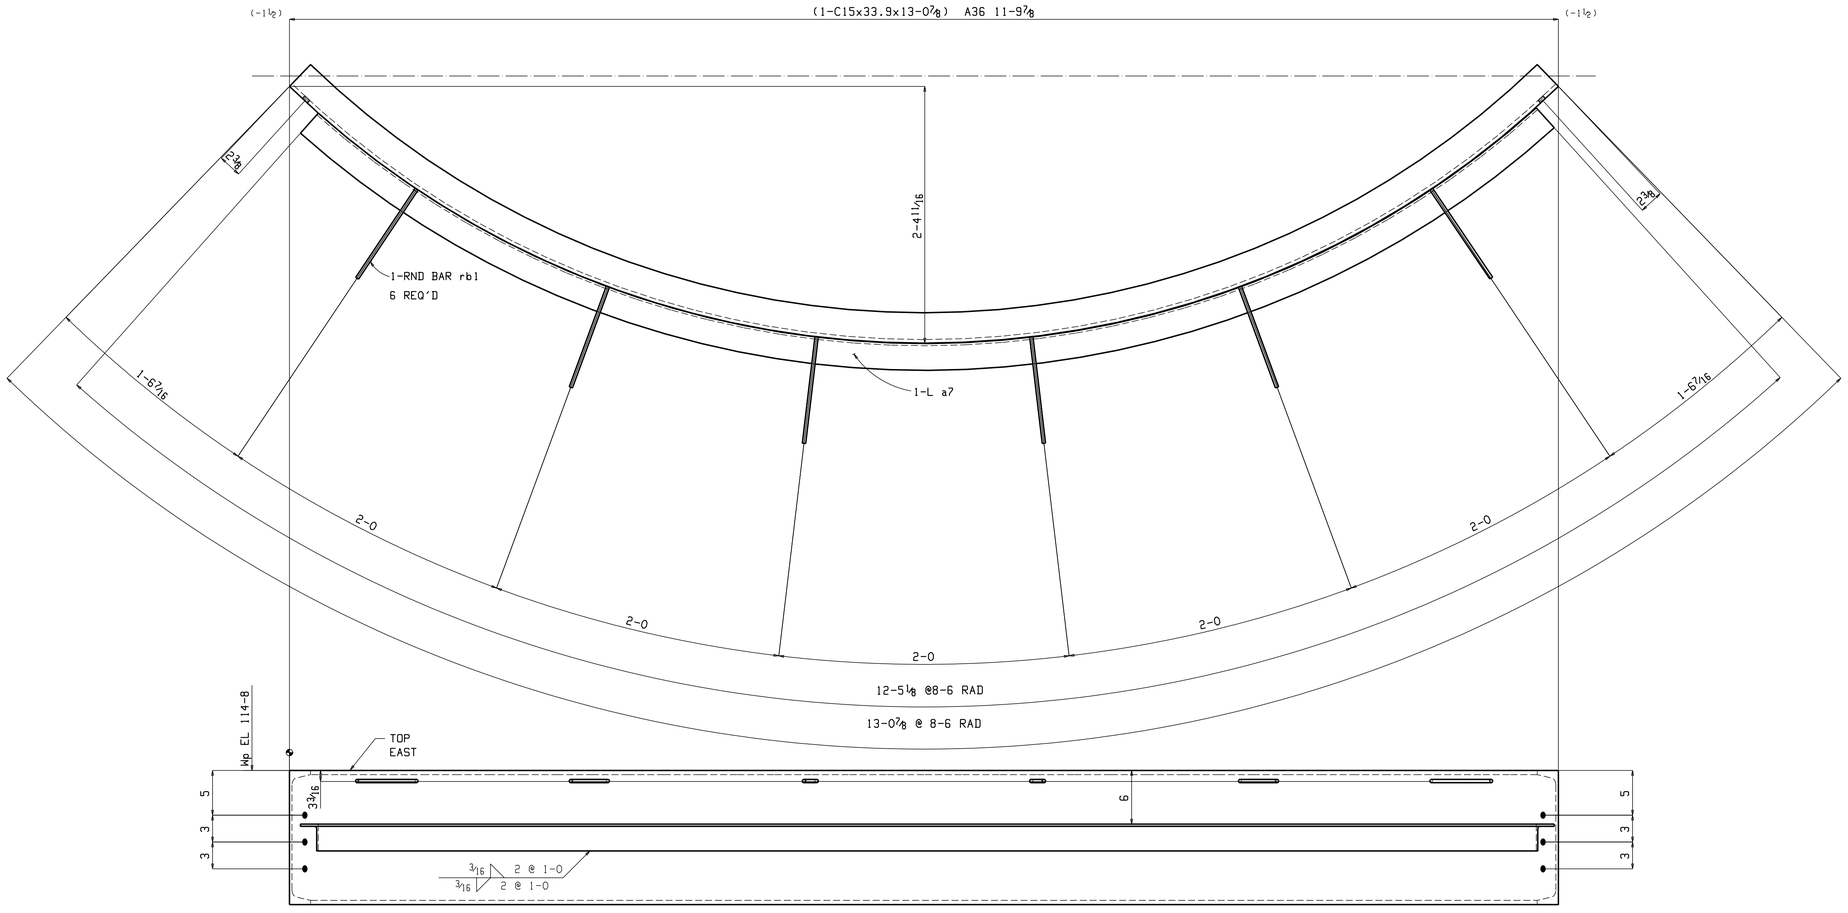

ONE BEAM A27

W 15x3⅜
F 3⅜x⅝

SHOP NOTE:

TOE DIRECTION FAR SIDE

BILL OF MATERIAL

Piece Mark	Quantity Total	Description	Length		Steel Grade	Remarks	Sequence Numbers
A27	ONE	BEAM					1
A27	1	C15x33.9	13	0⅞	A36		
a7	1	L3x3x¼	12	5⅛	A36		
rb1	6	#3 DIA	1	0	A36		

MATERIAL ASTM A36 U.O.N.	HOLES U.O.N.	13/16 ⌀
WELDING ELECTRODE: E70XX		
SURFACE PREP SSPC-SP2		
SHOP FINISH 3 COAT SHOP PRIMER 2 MILS DFT MIN. U.N.O		

SUBJECT	BEAMS @ SECOND FLOOR /LOW ROOF PLAN	
PROJECT		
LOCATION	PLATTE CITY, MO	
CUSTOMER		
DESIGNED BY		
DESIGN/ERECTION DWG REF	S3.1-S3.2, S6.1/E1-E2	

DRAWN BY	DATE	CHECKED BY	DATE
TRJ	12-5-04	JFS	4-1-04

DATE	REV	DESCRIPTION
–	–	–

Sheet No. 27

Sale No. 0363