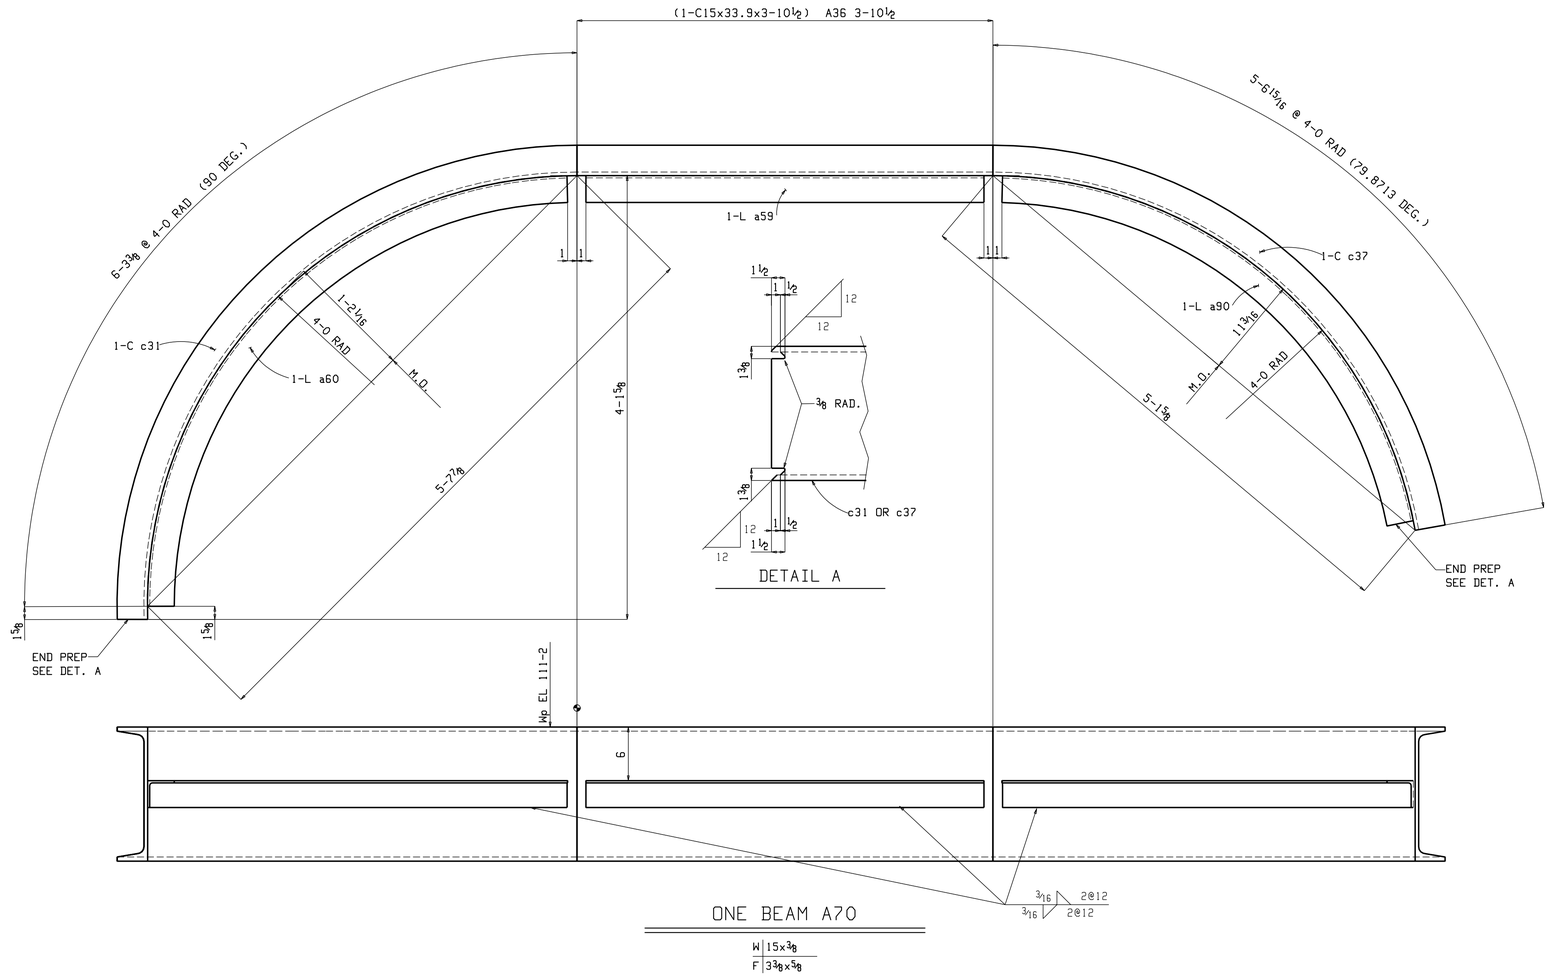

SHOP NOTE:

TOE DIRECTION FAR SIDE

BILL OF MATERIAL

Piece Mark	Quantity Total	Description	Length	Steel Grade	Remarks	Sequence Numbers
A70	ONE	BEAM				
A70	1	C15x33.9	3 10½	A36		1
a60	1	L3x3x¼	6 2⅜	A36		
a90	1	L3x3x¼	5 4 15/16	A36		
a59	1	L3x3x¼	3 8½	A36		
c31	1	C15x33.9	6 5 1/16	A36		
c37	1	C15x33.9	5 6 15/16	A36		

MATERIAL ASTM A36 U.O.N.	HOLES U.O.N. 13/16 Ø
WELDING ELECTRODE: E70XX	
SURFACE PREP SSPC-SP2	
SHOP FINISH SHOP PRIMER 2 MILS DFT MIN.	

DATE	REV	DESCRIPTION

SUBJECT	BEAMS @ STAIRS		
PROJECT			
LOCATION	PLATTE CITY, MO		
CUSTOMER			
DESIGNED BY			
DESIGN/ERECTION DWG REF	A4.3, A8.6-A8.8/E14,E15		
DRAWN BY	DATE	CHECKED BY	DATE
TRJ	12-5-04	JFS	6-15-04

Sheet No. 70

Sale No. 0363