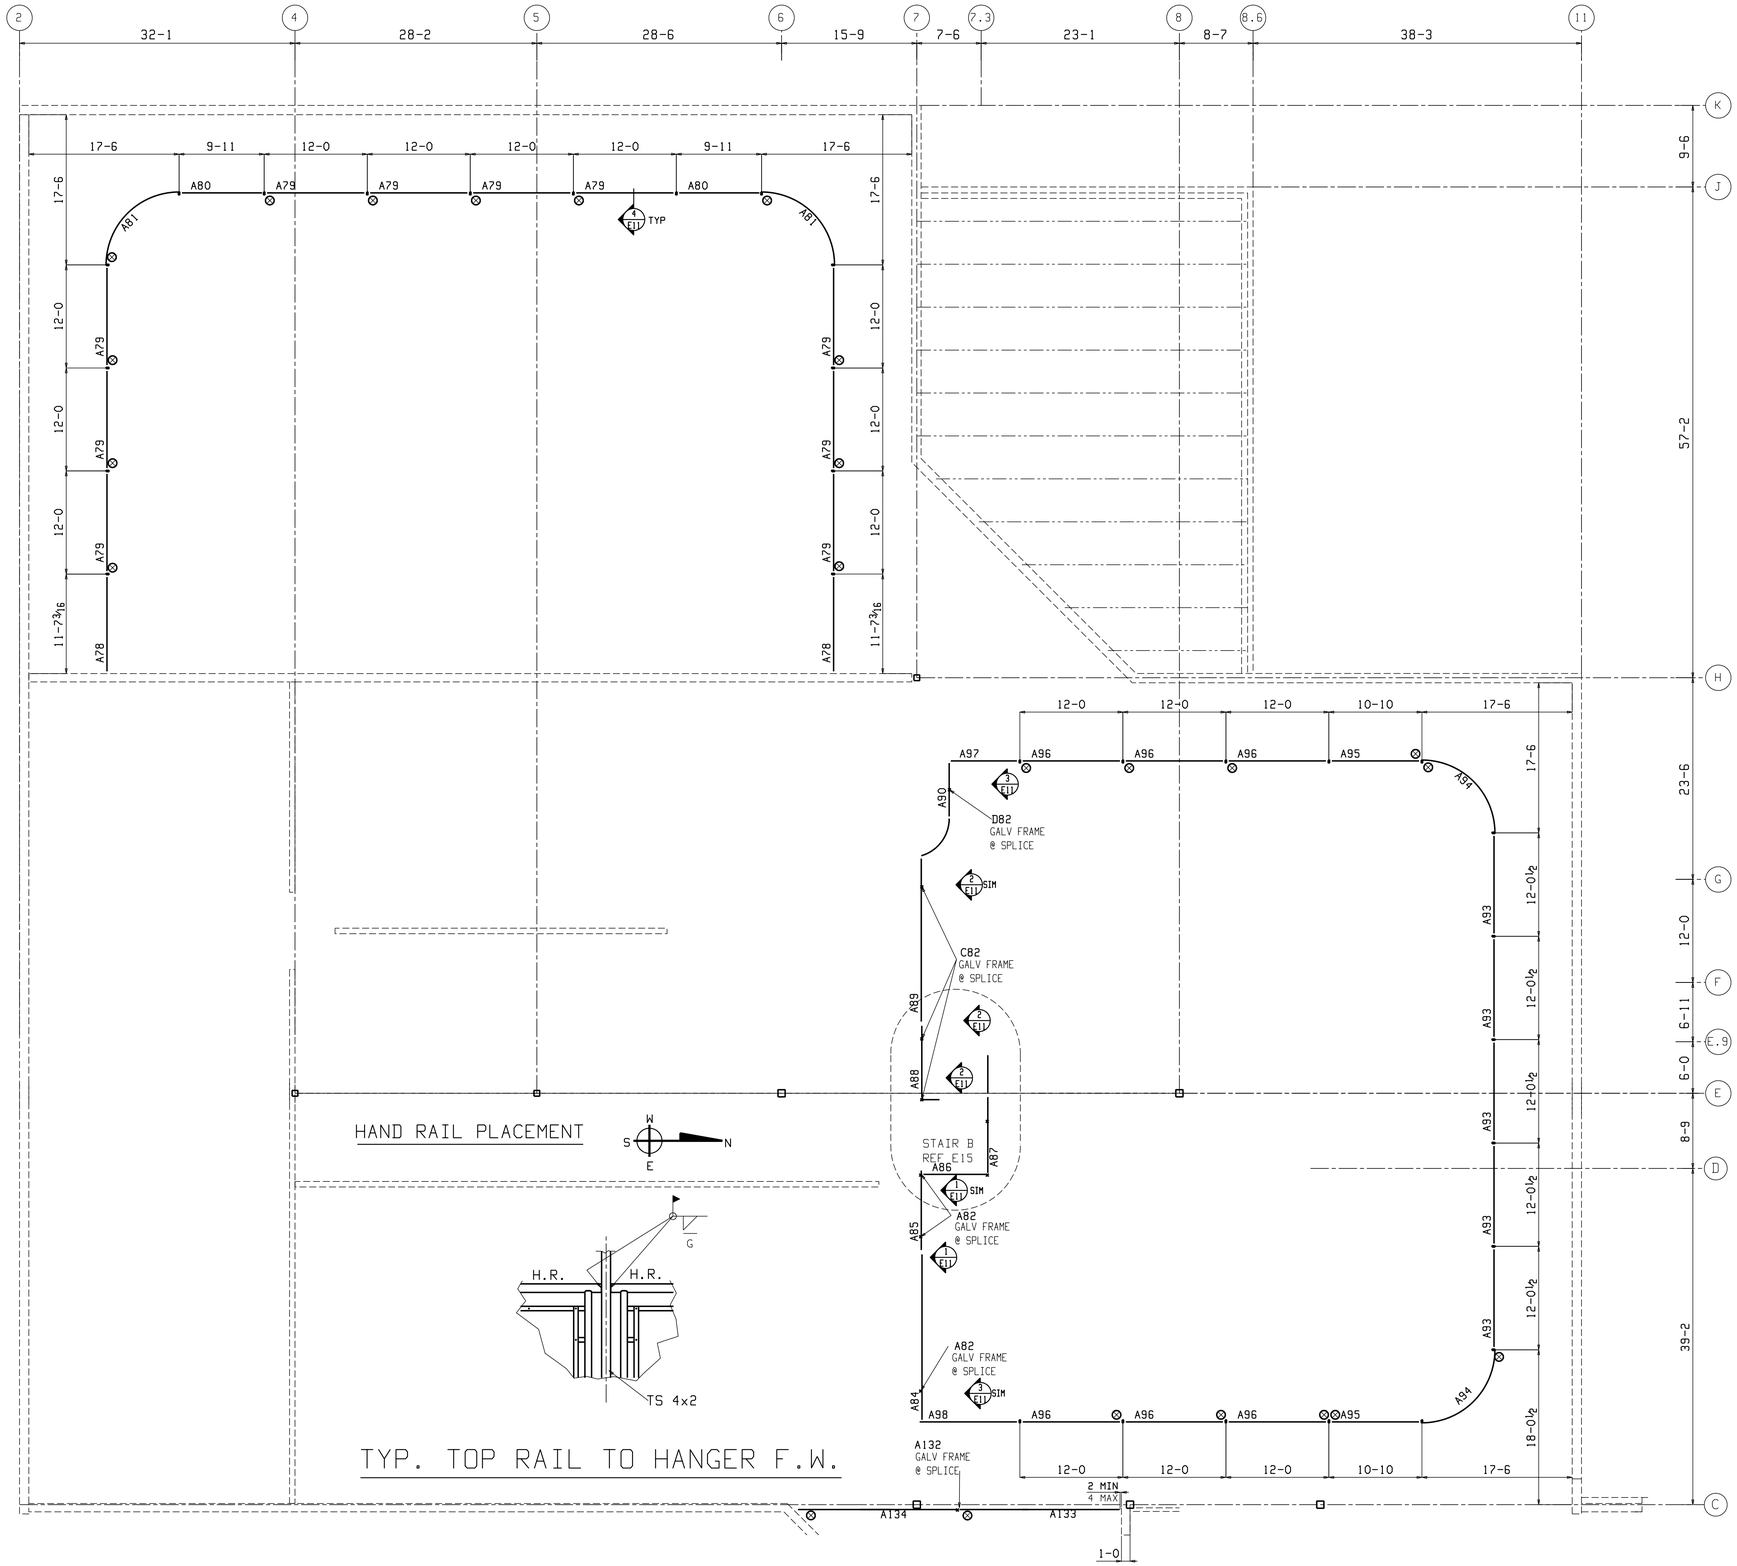

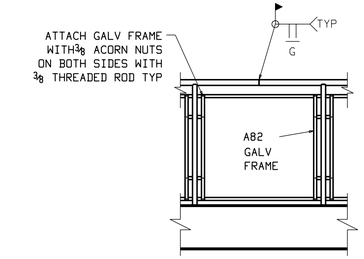

ELEVATION
1/E11

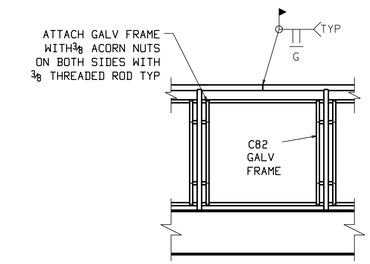

ELEVATION
2/E11

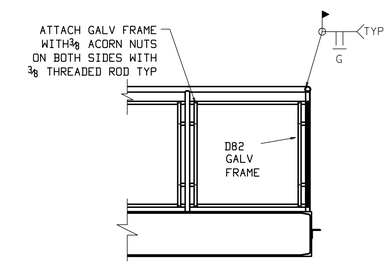

ELEVATION
3/E11

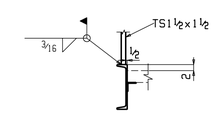

TYP SECTION
4/E11

DATE	REV	DESCRIPTION

SUBJECT	HAND RAIL PLACEMENT
PROJECT	
LOCATION	PLATTE CITY, MO
CUSTOMER	
DESIGNED BY	
DESIGN/ERECTION DWG REF	A2.4

DRAWN BY	DATE	CHECKED BY	DATE
TRJ	12-5-04	JFS	2-6-04

Sheet No. E11

Sale No. 0363