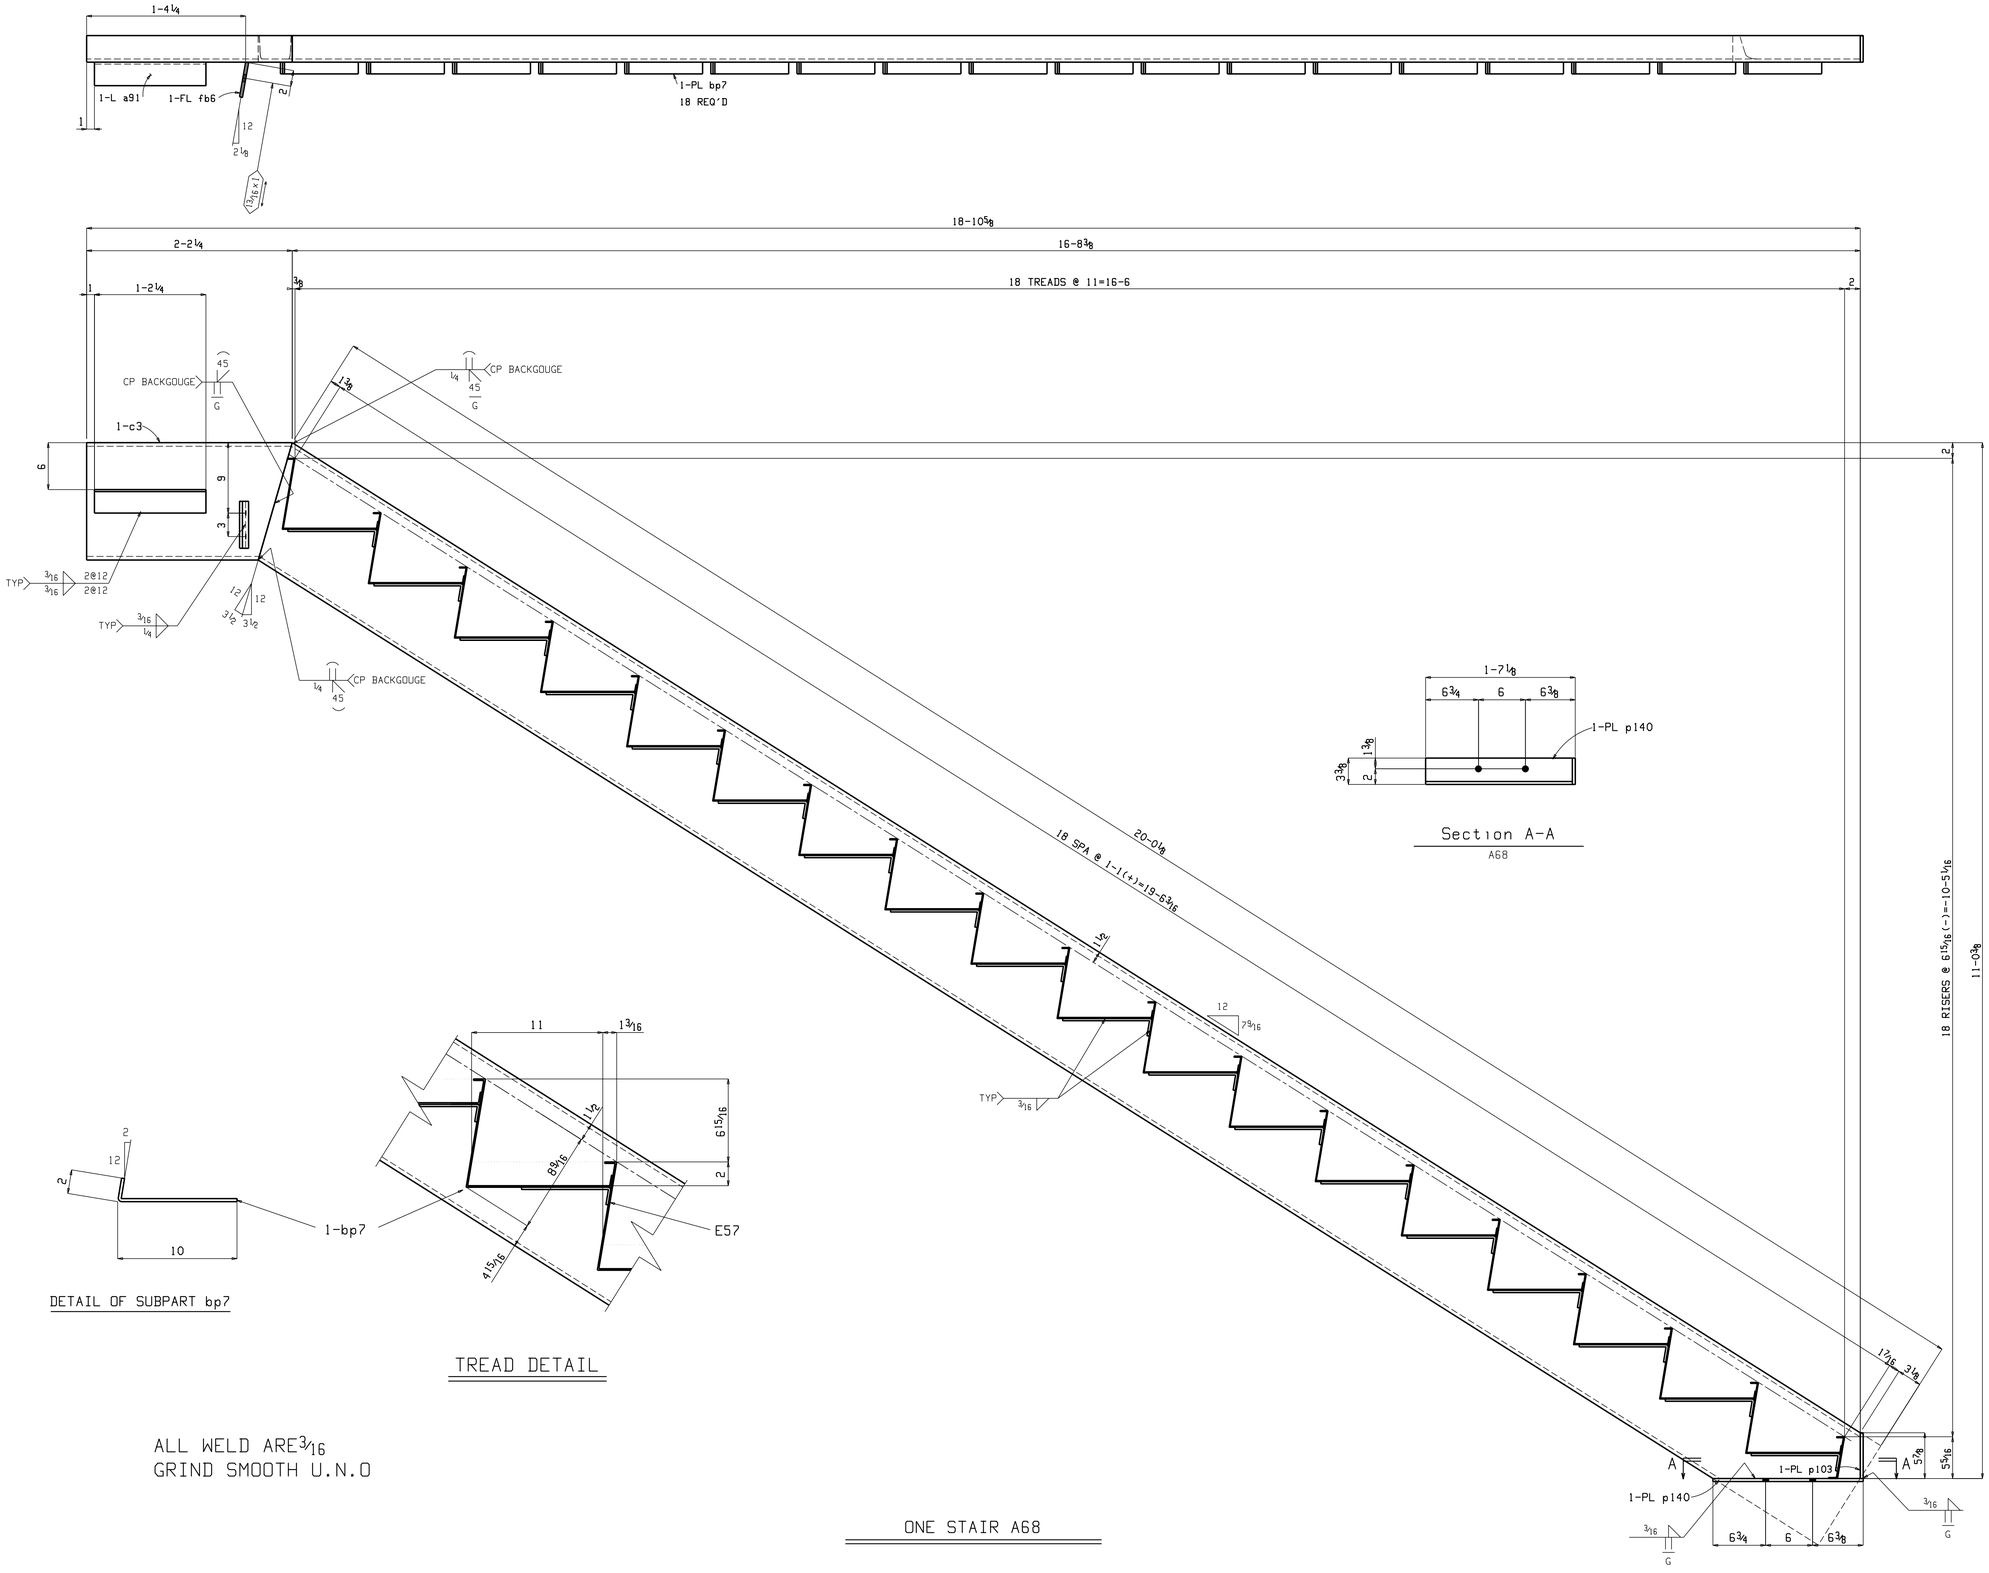

BILL OF MATERIAL

Piece Mark	Quantity Total	Description	Length		Steel Grade	Remarks	Sequence Numbers
A68	ONE	STAIR					1
A68	1	C15x33.9	20	0⅛	A36		
c3	1	C15x33.9	2	2¼	A36		
a91	1	L3x3x¼	0	11¼	A36		
fb6	1	FL⅜x6	0	4½	A36		
p103	1	PL⅜x3⅜	0	5⅞	A36		
bp7	18	BPL¼x11⅝	0	1½	A36	BENT	
p140		PL⅜X3⅜	1	7⅛	A36		

DATE	REV	DESCRIPTION

MATERIAL ASTM A36 U.O.N.
WELDING ELECTRODE: E70XX
SURFACE PREP SSPC-SP2
SHOP FINISH SHOP PRIMER 2 MILS DFT MIN.
HOLES U.O.N. 13/16 Ø

SUBJECT STAIR STRINGERS
PROJECT
LOCATION PLATTE CITY, MO
CUSTOMER
DESIGNED BY
DESIGN/ERECTION DWG REF A4.3, A8.6-A8.8/E15

DRAWN BY	DATE	CHECKED BY	DATE
TRJ	12-5-04	JFS	6-15-04

Sheet No. 68
Sale No. 0363