## BILL OF MATERIAL

| Piece Mark | Quantity Total | Description | Length | | Steel Grade | Remarks | Sequence Numbers |
|---|---|---|---|---|---|---|---|
| A37 | ONE | CANOPY | | | | GALV | 1 |
| A37 | 1 | TS12x4x3/16 | 10 | 0 1/4 | A500B | | |
| ts7 | 2 | TS12x4x3/16 | 10 | 3 1/2 | A500B | | |
| ts54 | 1 | TS12x4x3/16 | 10 | 0 1/4 | A500B | BIE | |
| ts55 | 2 | TS12x4x3/16 | 1 | 11 3/4 | A500B | BIE | |
| ts57 | 13 | TS8x3x3/16 | 5 | 10 | A500B | | |
| ts60 | 1 | TS8x3x3/16 | 0 | 10 11/16 | A500B | | |
| ts59 | 1 | TS8x3x3/16 | 0 | 9 7/8 | A500B | | |
| pp125 | 1 | PL 1/4x3 3/8 | 0 | 11 5/8 | A500B | | |
| | 1 | 3/4 Dia A325N | 9 | 1 1/4 | A500A | IHD WASH | |

SHOP NOTE:
VERIFY VENT HOLE ARRANGEMENT
WITH GALVANIZER

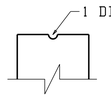


TYP VENT HOLE DETAIL

(*) DENOTES THE USE
OF THIS DETAIL

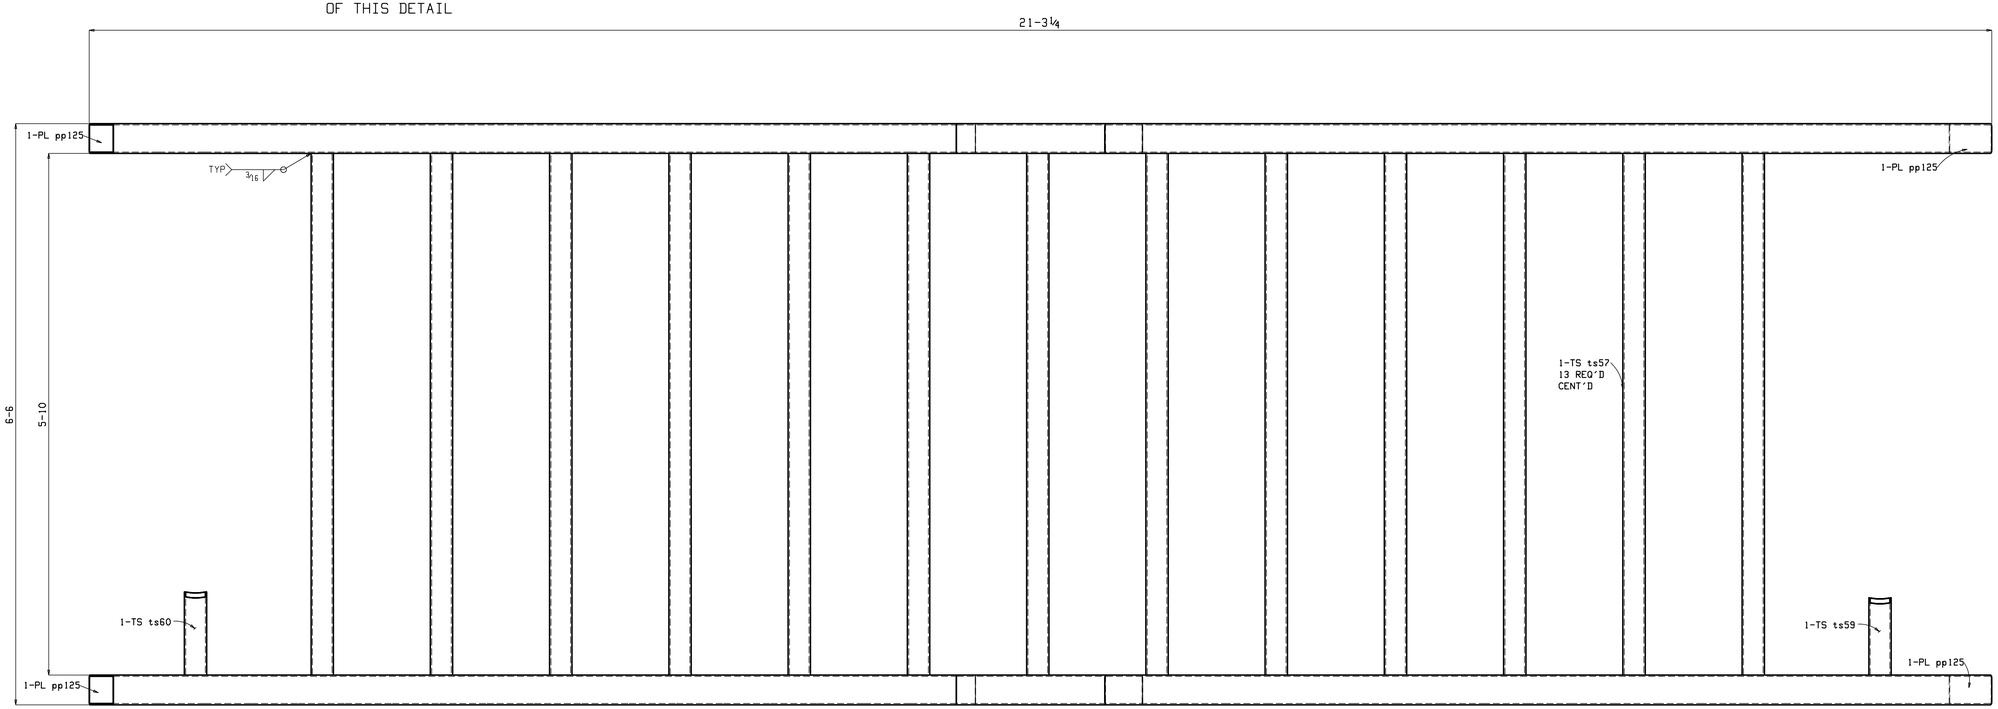


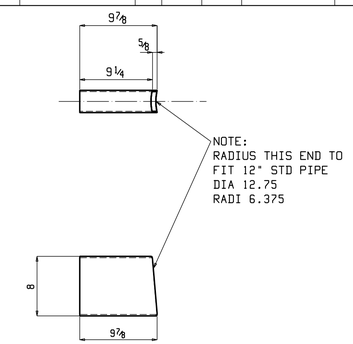


NOTE:
RADIUS THIS END TO
FIT 12" STD PIPE
DIA 12.75
RADI 6.375

DETAIL OF SUBPART ts59

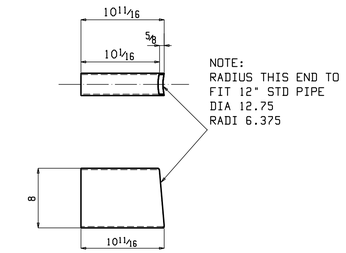


NOTE:
RADIUS THIS END TO
FIT 12" STD PIPE
DIA 12.75
RADI 6.375

DETAIL OF SUBPART ts60

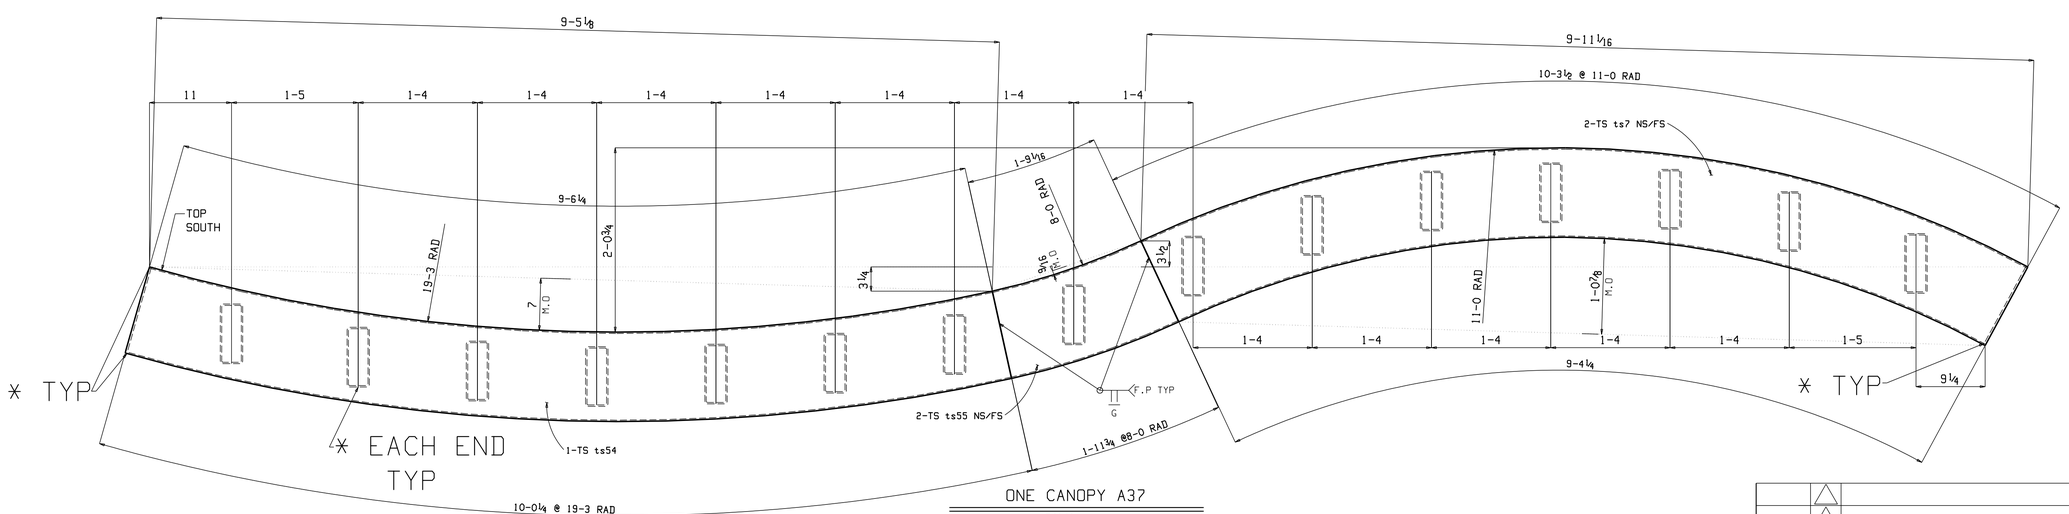


ONE CANOPY A37

GALV

| | | |
|---|---|---|
| MATERIAL ASTM A36 U.O.N. | HOLES U.O.N. | 13/16 ∅ |
| WELDING ELECTRODE: E70XX | | |
| SURFACE PREP SSPC-SP6 | | |
| SHOP FINISH GALVANIZE | | |

| | | | |
|---|---|---|---|
| SUBJECT | CONOPY | | |
| PROJECT | | | |
| LOCATION | PLATTE CITY, MO | | |
| CUSTOMER | | | |
| DESIGNED BY | | | |
| DESIGN/ERECTION DWG REF | S3.1, A8.10/E1 | | |
| DRAWN BY | DATE | CHECKED BY | DATE |
| TRJ | 12-5-04 | JFS | 4-1-04 |

| DATE | REV | DESCRIPTION |
|---|---|---|
| | | |

Sheet No. 37

Sale No. 0363